WELLINGTON
29/09/14

KiwiRail

S & I DIAGRAM No. 3522
SHEET No. 1 OF 1
DATE IN SERVICE 08/08/2025
ALERT No. 392

BLUFF BRANCH

SIGNALLING & INTERLOCKING ARRANGEMENTS

THESE ARRANGEMENTS WILL BE BROUGHT INTO USE AT A TIME AND DATE TO BE ADVISED BY ALERT.
THIS CANCELS S&I No. 3004

THESE TO BE COMPLETED BY THE RECIPIENT OF THE S & I DIAGRAM

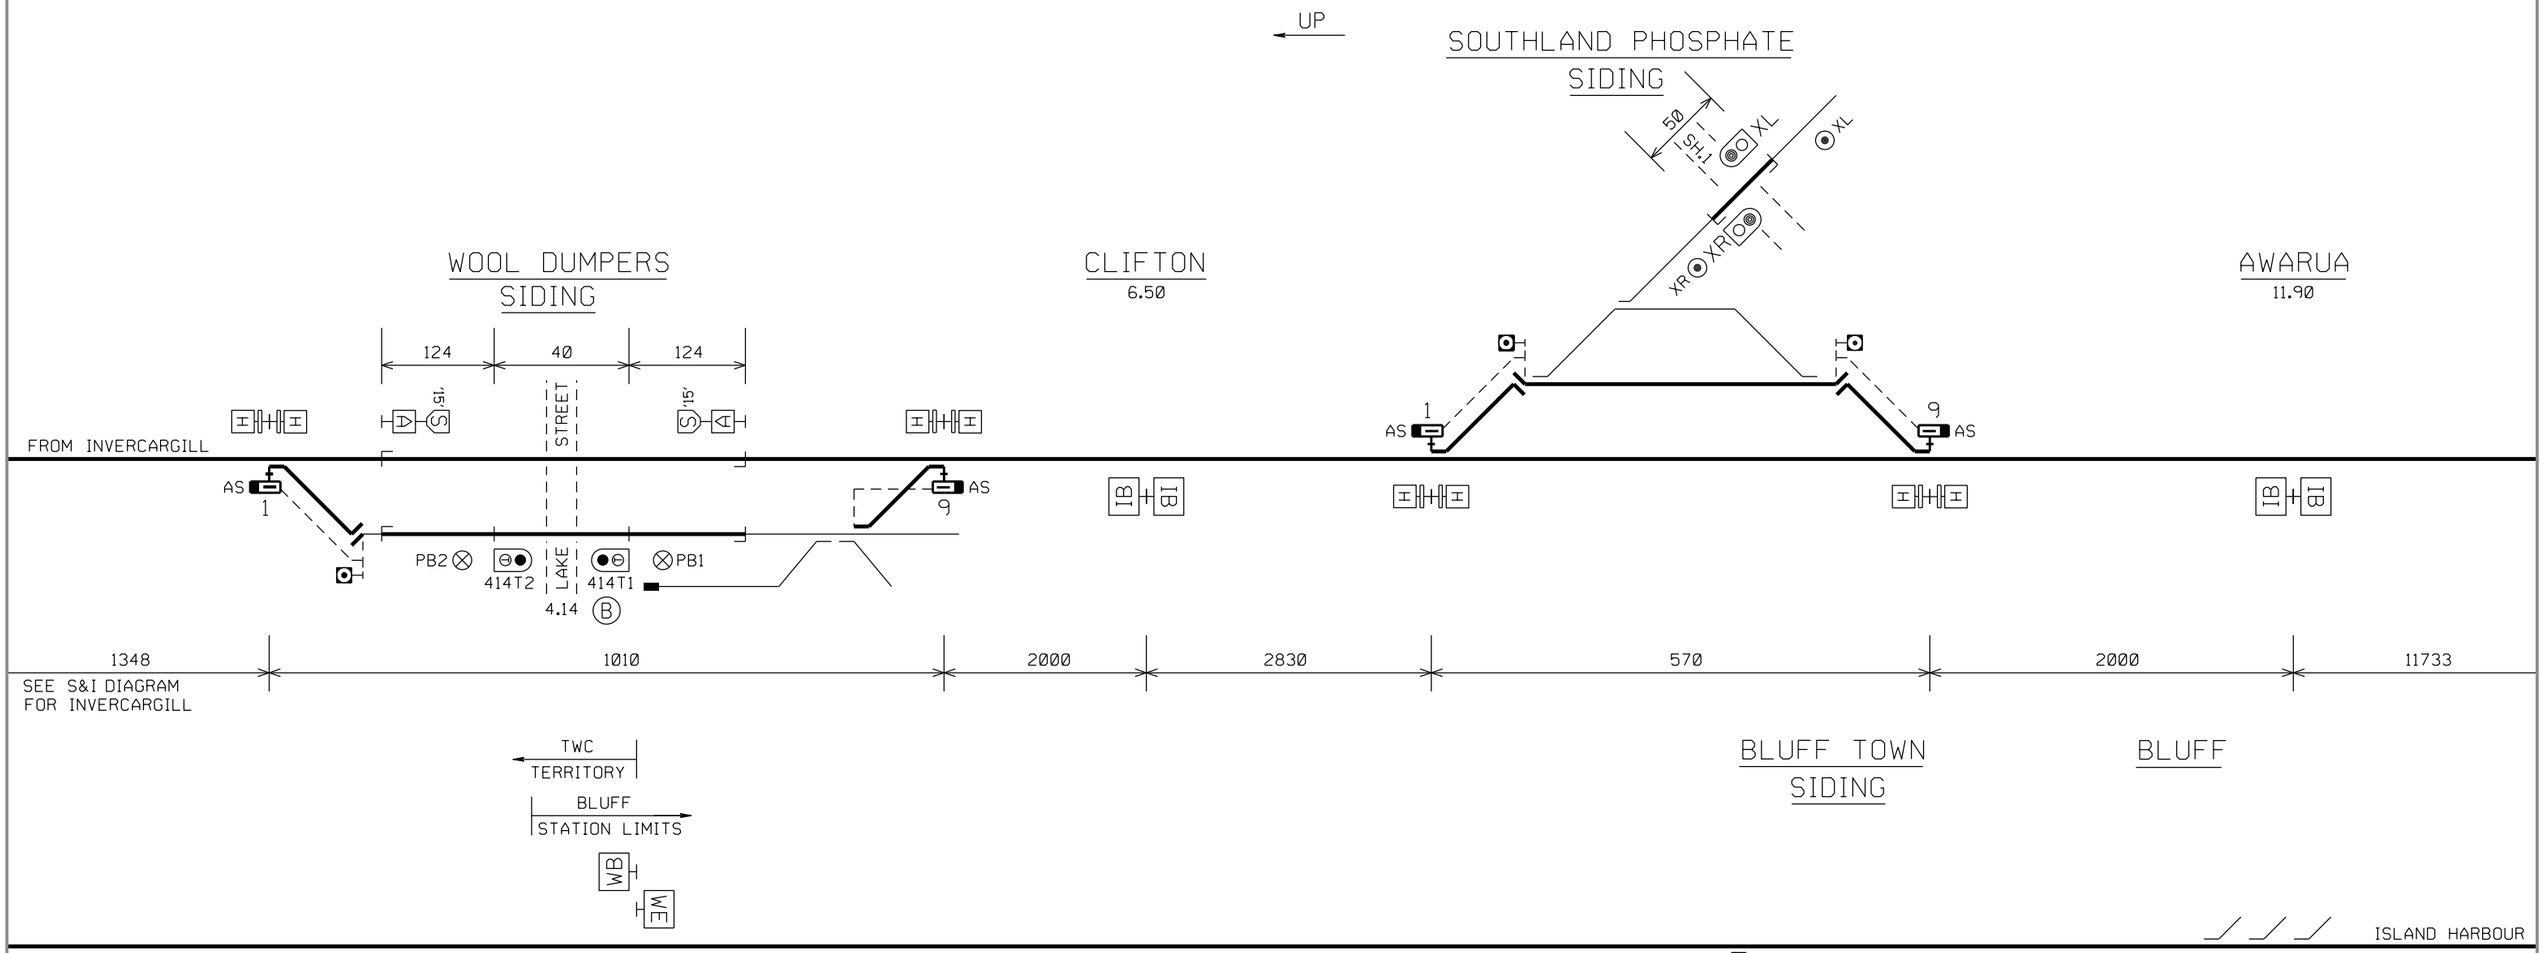

LEVEL CROSSING ALARM CONTROL

INDICATOR DISPLAYS RED OR WHITE 'T'

"ALARMS START HERE" BOARD (MAIN LINE ONLY)

SOUTHLAND PHOSPHATE SIDING
DESCRIPTION OF SIGNALS AND LEVERS

XR SHUNT - LOW SPEED ACROSS SH.1

XL SHUNT - LOW SPEED ACROSS SH.1

PRINTED COPIES OF THIS DOCUMENT ARE UNCONTROLLED

P.R. KING
SENIOR SIGNALS ENGINEER