WELLINGTON
15/06/12

KiwiRail

S & I DIAGRAM No.3230
SHEET No. 1 OF 1
DATE IN SERVICE 14.12.18
BULLETIN No. 1030

WHAKATU - AWATOTO

SIGNALLING & INTERLOCKING ARRANGEMENTS

THESE ARRANGEMENTS WILL BE BROUGHT INTO USE AT A TIME AND DATE TO BE ADVISED BY SEMI-PERMANENT BULLETIN.
THIS CANCELS S&I No. 2996

THESE TO BE COMPLETED BY THE RECIPIENT OF THE S & I DIAGRAM

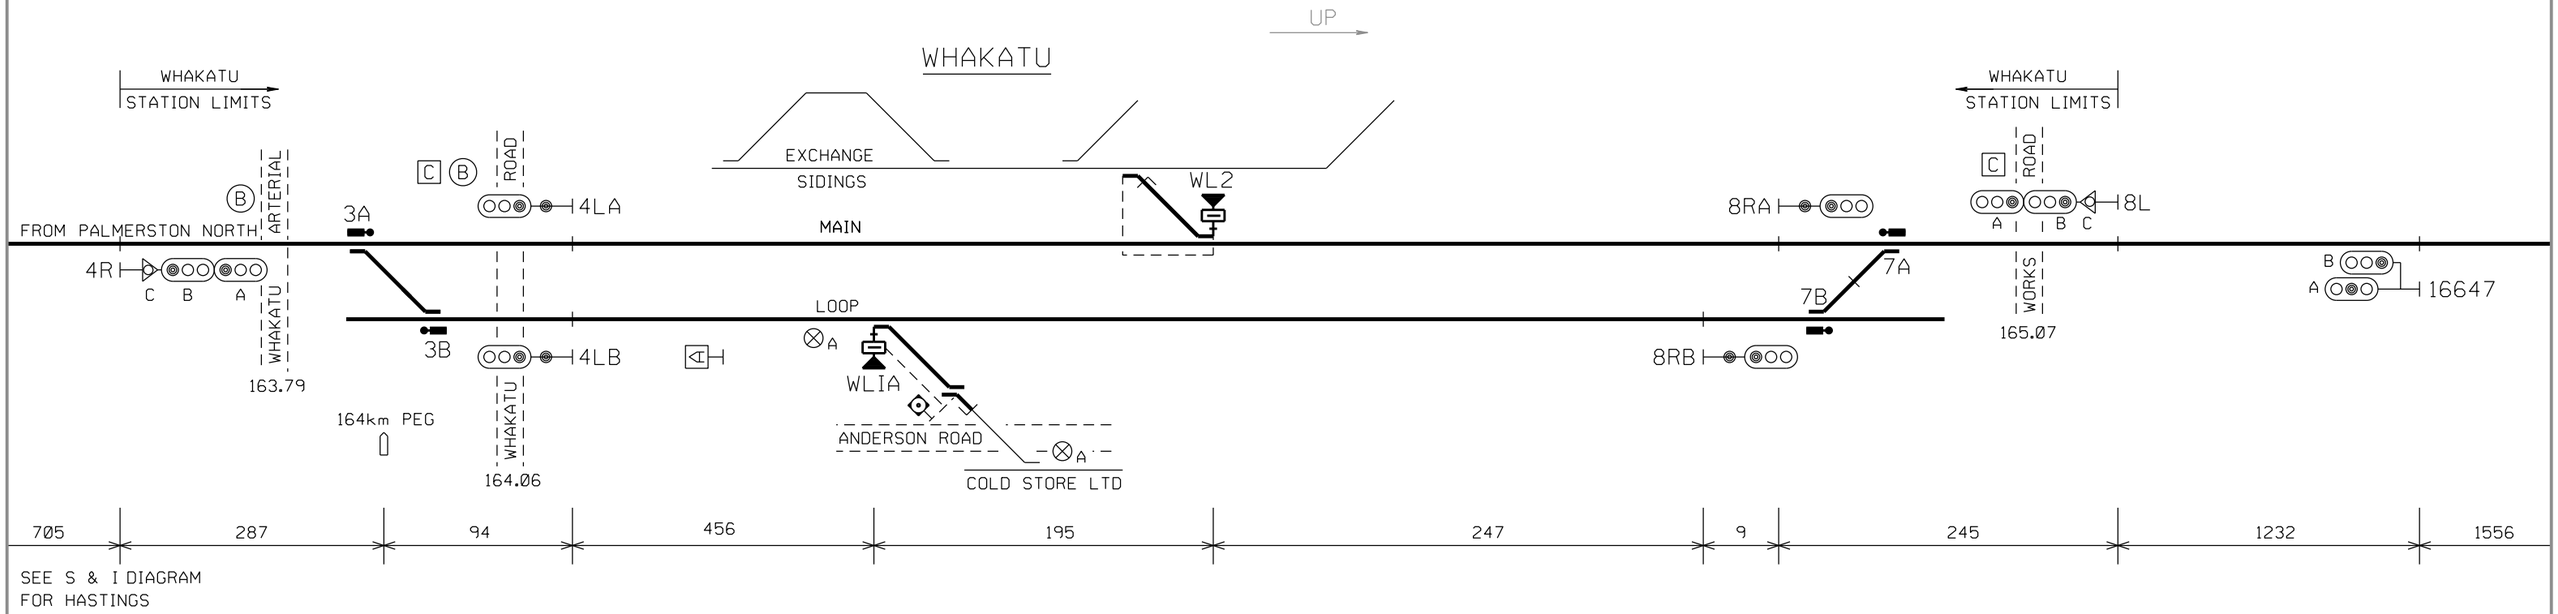

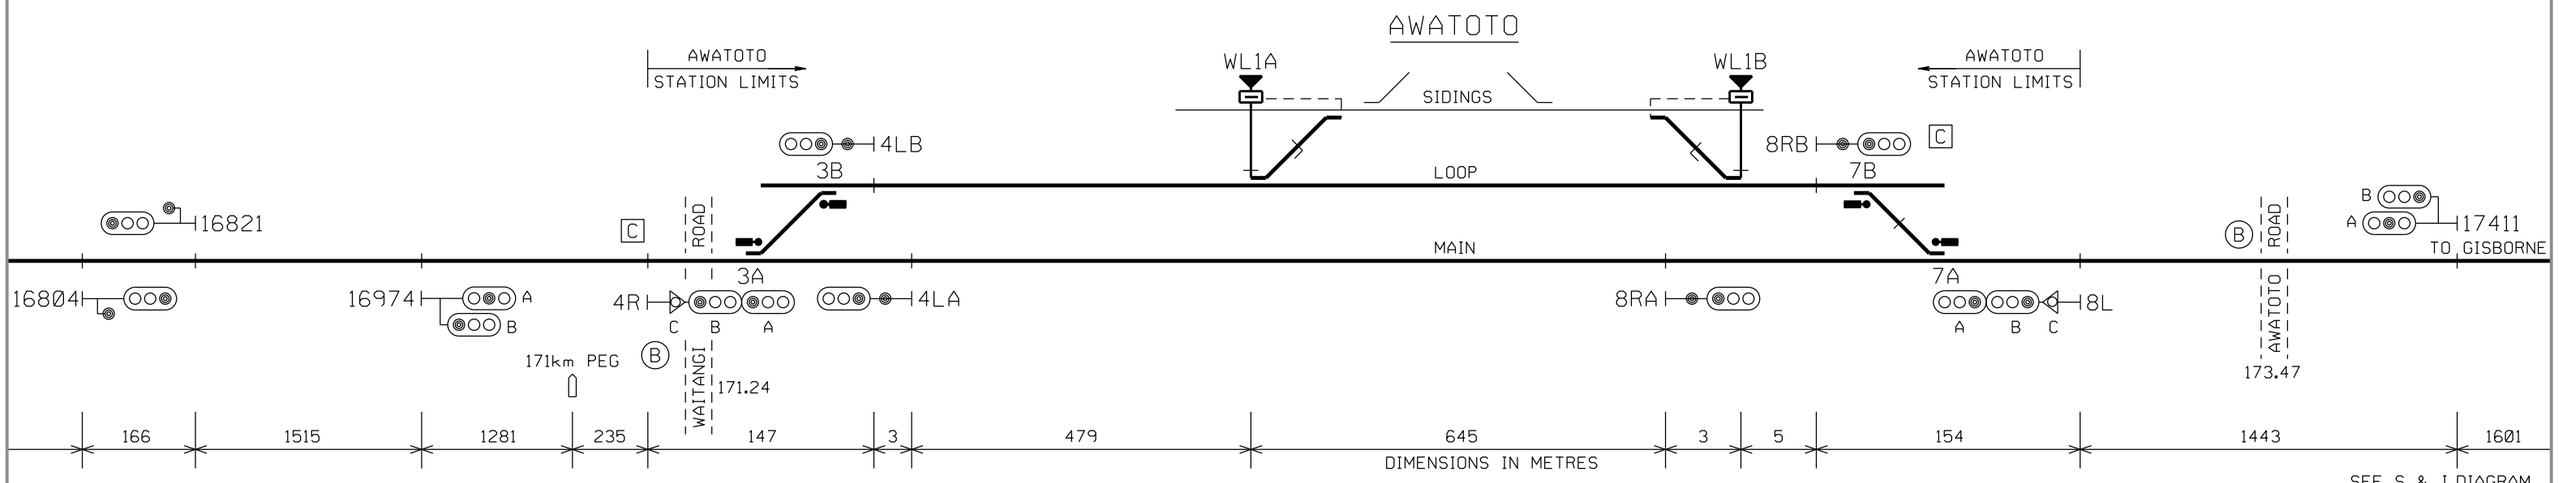

DESCRIPTION OF SIGNALS AND LEVERS

WHAKATU AND AWATOTO

4RABC	UP HOME	NS TO MAIN MS TO LOOP LS TO MAIN, LOOP OR SIDINGS
4LA	DOWN DEPARTURE FROM MAIN	
4LB	DOWN DEPARTURE FROM LOOP	
8RA	UP DEPARTURE FROM MAIN	
8RB	UP DEPARTURE FROM LOOP	
8LABC	DOWN HOME	NS TO MAIN MS TO LOOP LS TO MAIN, LOOP OR SIDINGS

24586X5.dgn

PRINTED COPIES OF THIS DOCUMENT ARE UNCONTROLLED

J. T. SKILTON
CHIEF ENGINEER